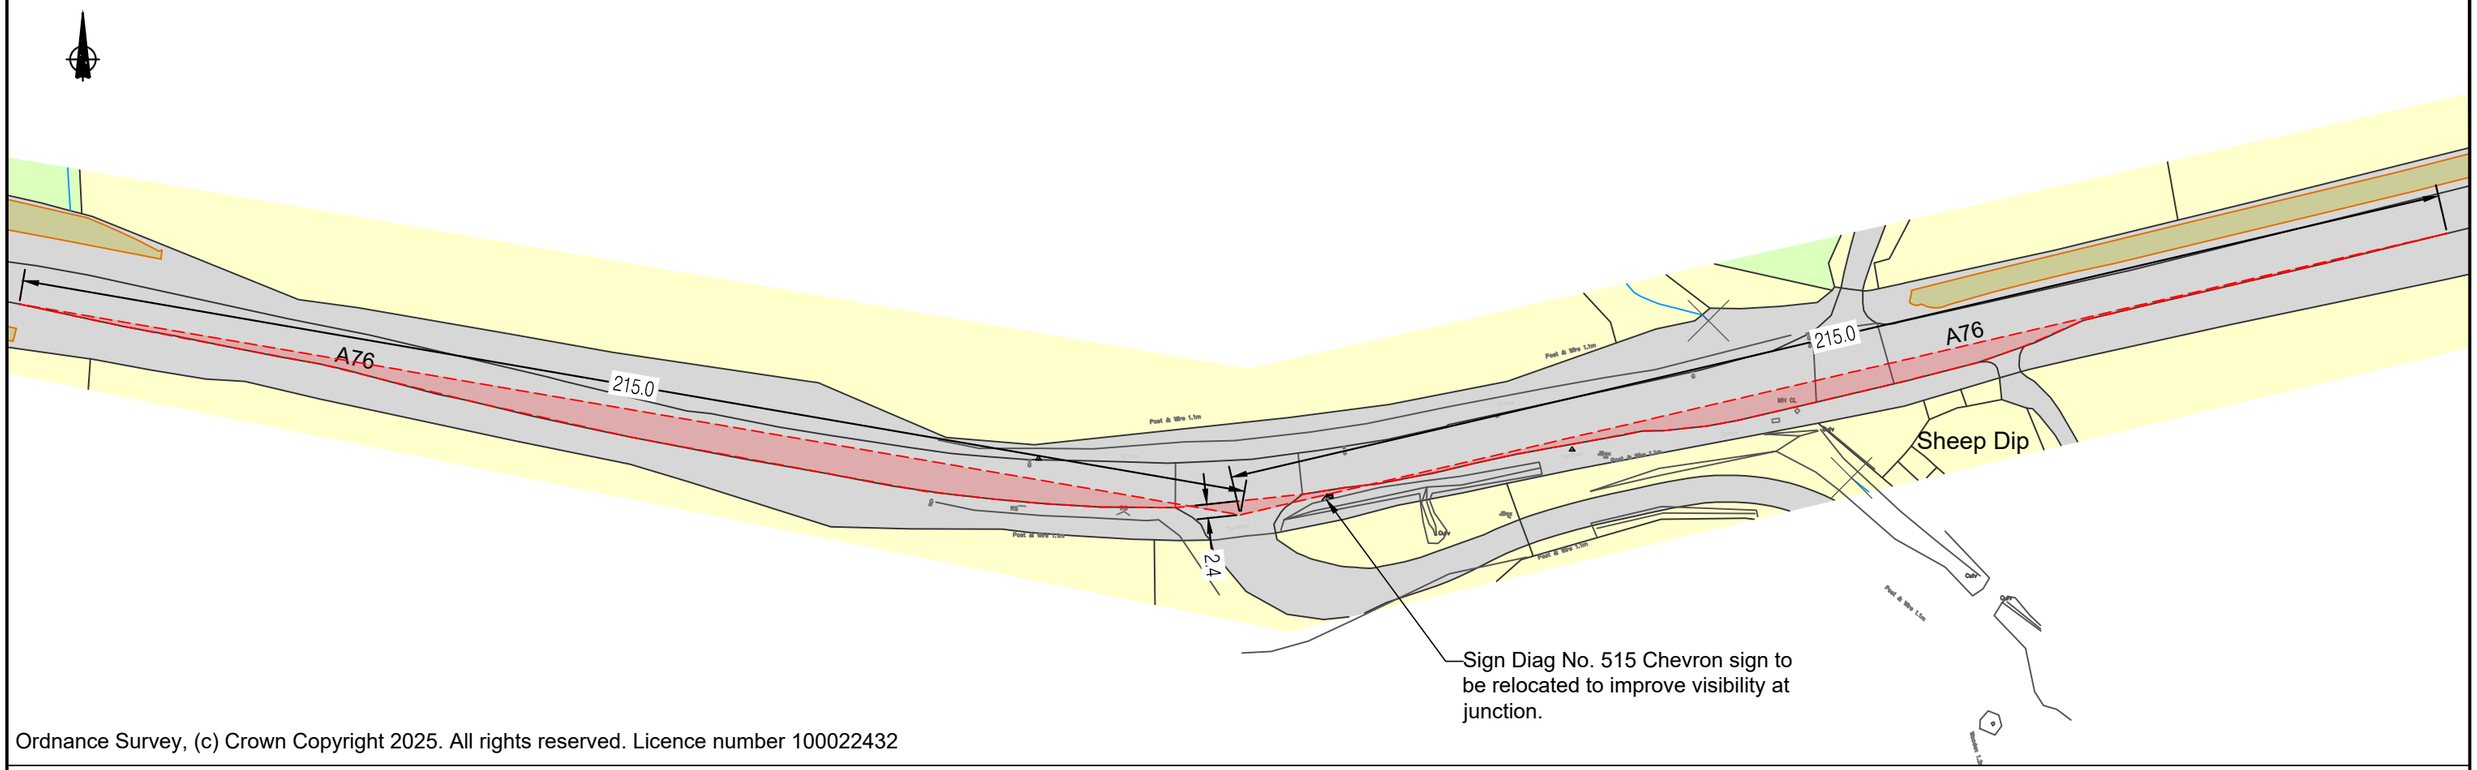

Ordnance Survey, (c) Crown Copyright 2025. All rights reserved. Licence number 100022432

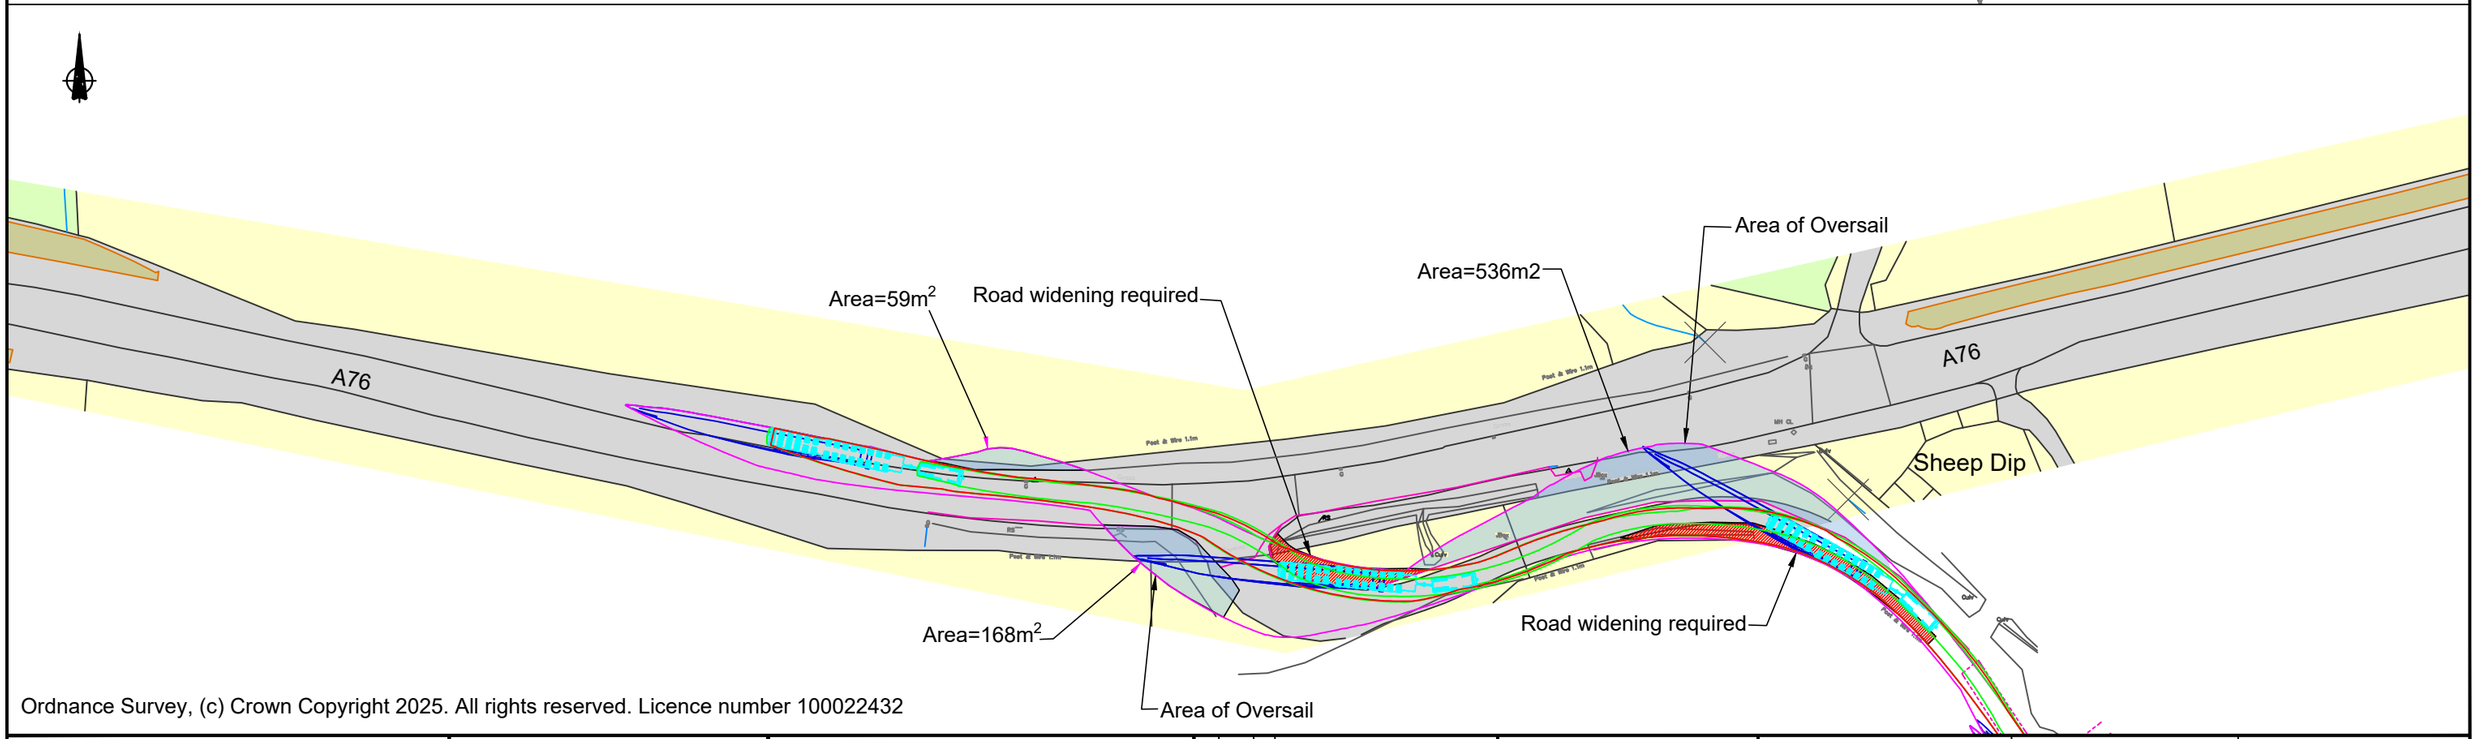

Ordnance Survey, (c) Crown Copyright 2025. All rights reserved. Licence number 100022432

ScottishPower Renewables

ScottishPower Renewables
320 St Vincent Street
Glasgow
G2 5AD

Email: info@scottishpowerrenewables.com
Web: www.scottishpowerrenewables.com

Notes

1. This drawing is the property of ScottishPower Renewables UK Ltd. It is a confidential document and must not be copied, used, or its contents divulged without prior written consent.
2. Scale @ A3
3. Swept path analysis produced by Collett and is based on the vehicle tarnsporter type SG170 Blade Component 14 rows lift adapter 60 degrees.

Rev.	Date	By	Amendments
00	20.05.25	KW	Issued for comment

Project: Hare Hill Windfarm Repowering and Extension

Title: Indicative Site Access

Issue Details			
Designed: KW	Information	X	
Drawn: KW	Approval		
Checked: CH	Tender		
Approved: CH	Construction		
Scale: N.T.S	Record		

Office Use Only

Drawing Number: Figure - 5.10

Date: 20/05/2025

Rev. 0