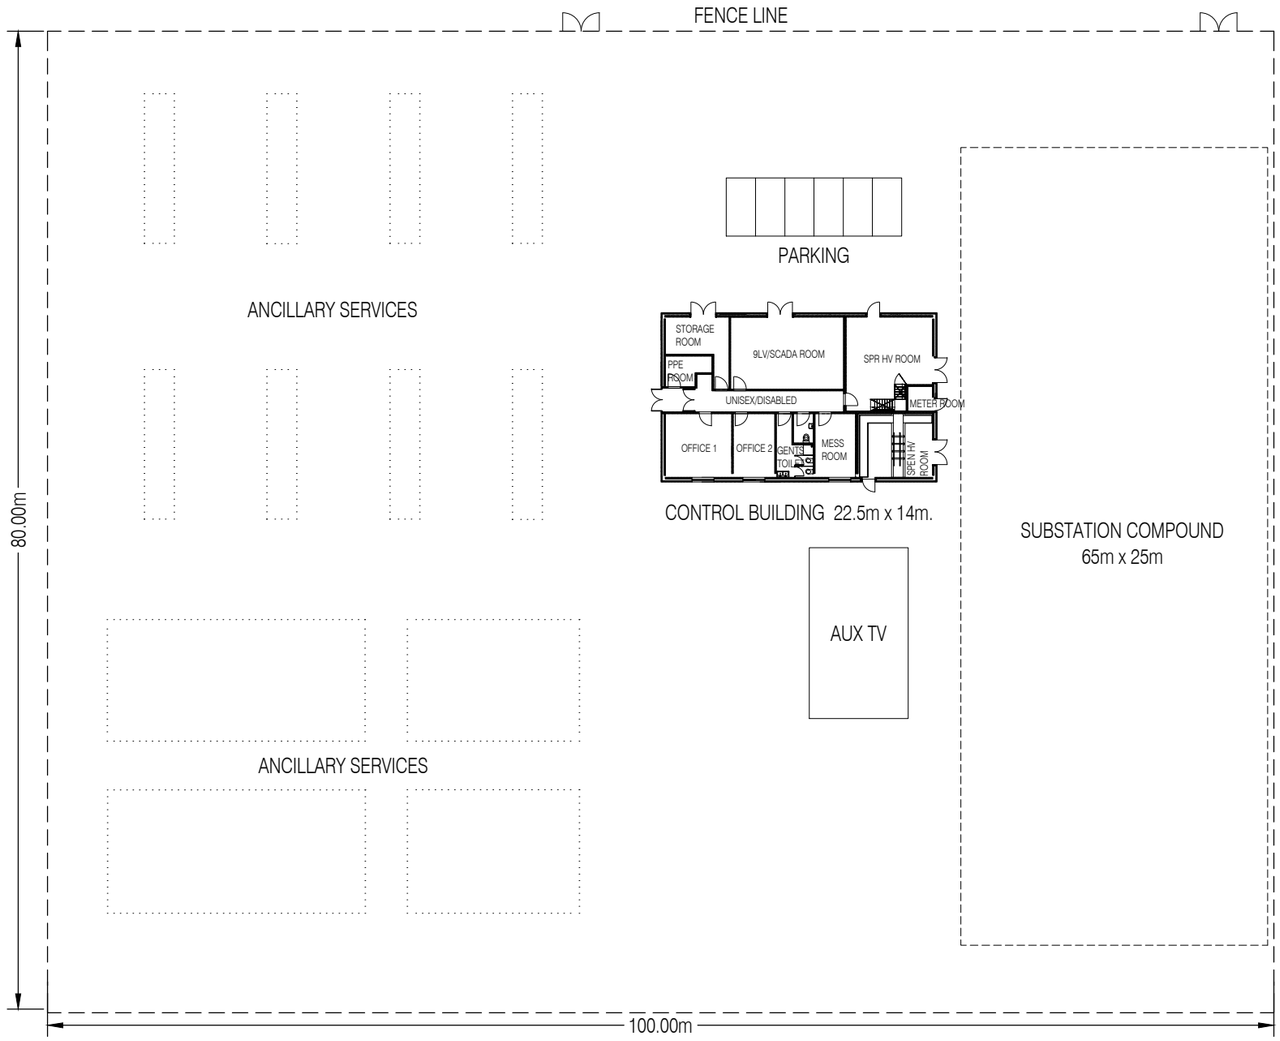


PLAN VIEW

ScottishPower Renewables

ScottishPower Renewables
320 St Vincent Street
Glasgow
G2 5AD

Email: info@scottishpowerrenewables.com
Web: www.scottishpowerrenewables.com

Notes

1. This drawing is the property of ScottishPower Renewables UK Ltd. It is a confidential document and must not be copied, used, or its contents divulged without prior written consent.
2. Scale @ A3

| Rev. | Date | By | Amendments |
|---|---|---|---|
| 0 | 17/03/25 | BS | For Information |

Project: Hare Hill Windfarm Repowering and Extension

Title: Indicative Substation

| Issue Details | | |
|---|---|---|
| Designed: BS | Information | X |
| Drawn: BS | Approval | |
| Checked: CH | Tender | |
| Approved: CH | Construction | |
| Scale: 1:500 | Record | |

Office Use Only

Drawing Number: Figure - 5.2

Date: 17/03/25

Rev. 0