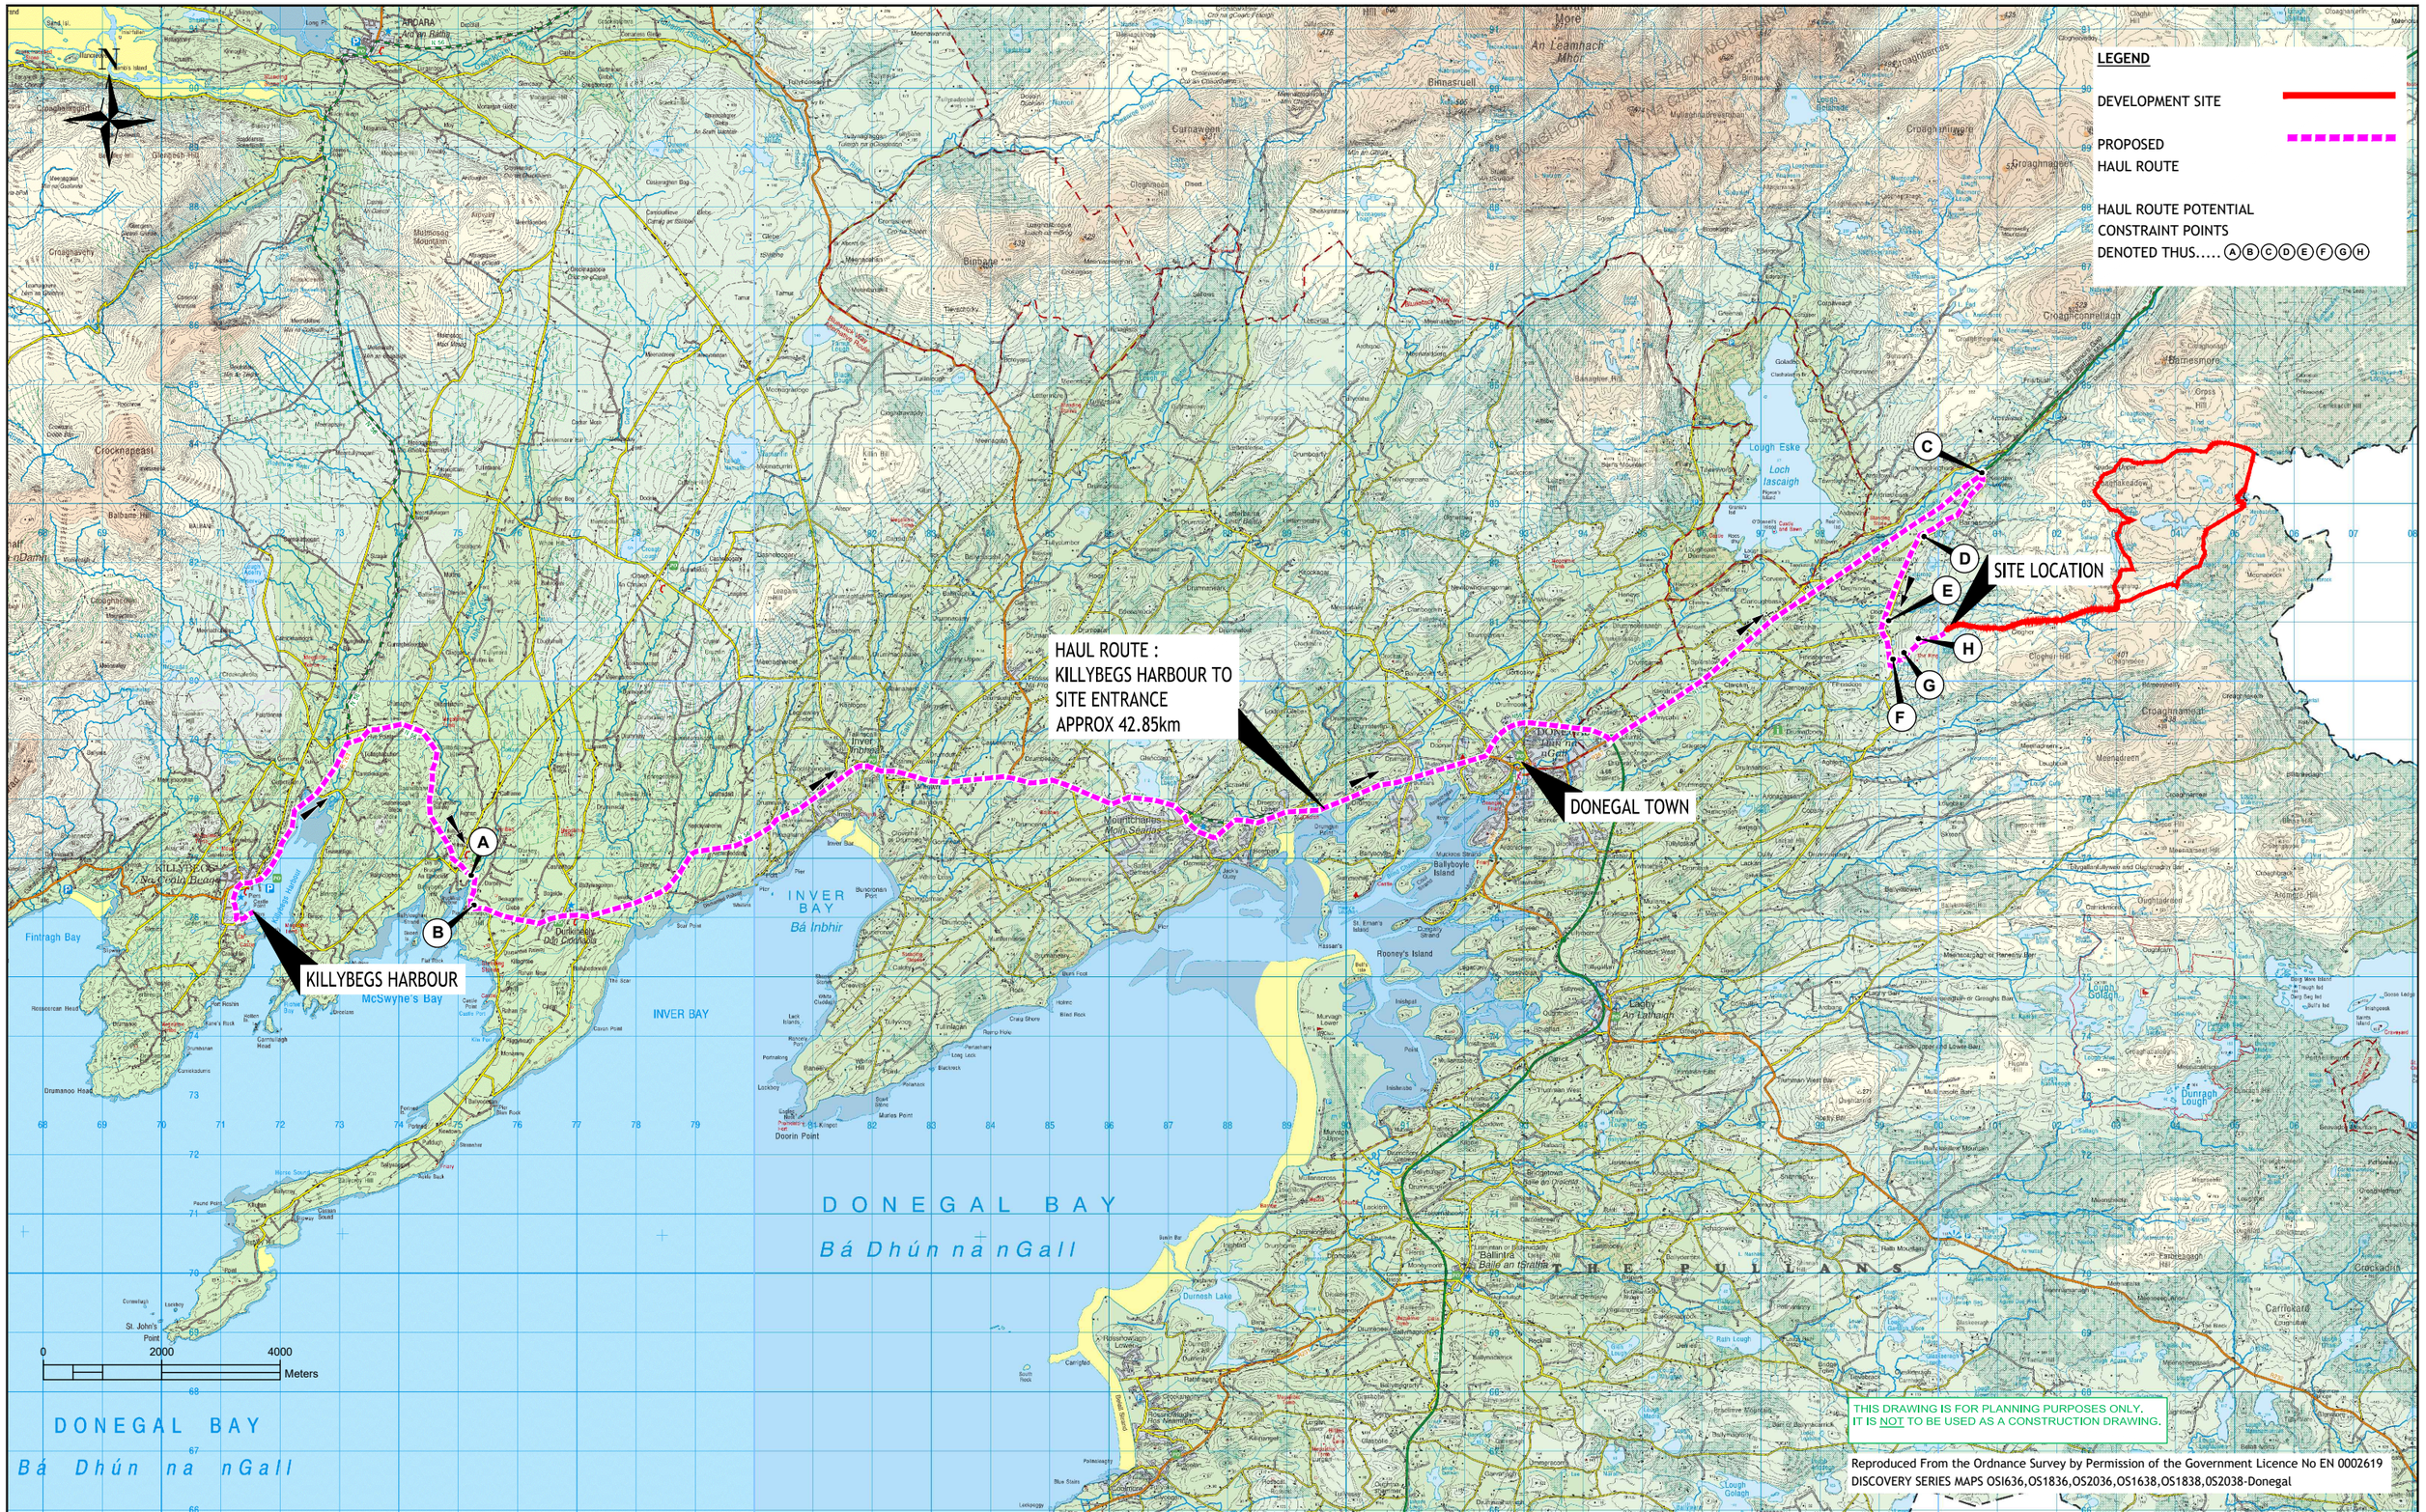

THIS DRAWING IS FOR PLANNING PURPOSES ONLY.
IT IS NOT TO BE USED AS A CONSTRUCTION DRAWING.

Reproduced From the Ordnance Survey by Permission of the Government Licence No EN 0002619
DISCOVERY SERIES MAPS OSI636,OS1836,OS2036,OS1638,OS1838,OS2038-Donegal

SCOTTISHPOWER RENEWABLES

ScottishPower Renewables
320 St Vincent Street
Glasgow
G2 5AD

Email: info@scottishpowerrenewables.com
Web: www.scottishpowerrenewables.com

Notes

1. This drawing is the property of ScottishPower Renewables UK Ltd. It is a confidential document and must not be copied, used, or its contents divulged without prior written consent.
2. Scale 1:50,000 @ A1 ,1:100,000 @ A3

Rev.	Date	By	Amendments

Project

BARNESMORE WINDFARM
REPOWERING

Title

PROPOSED HAUL ROUTE

FIGURE 2.1

Issue Details			
Designed: JOD	Information		
Drawn: A.McC.	Approval	X	
Checked: S.M.	Tender		
Approved: D.K.	Construction		
Scale: AS NOTED	Record		

Office Use Only

Drawing Number: 5952-000-002

Date: 30/10/2019

Rev.