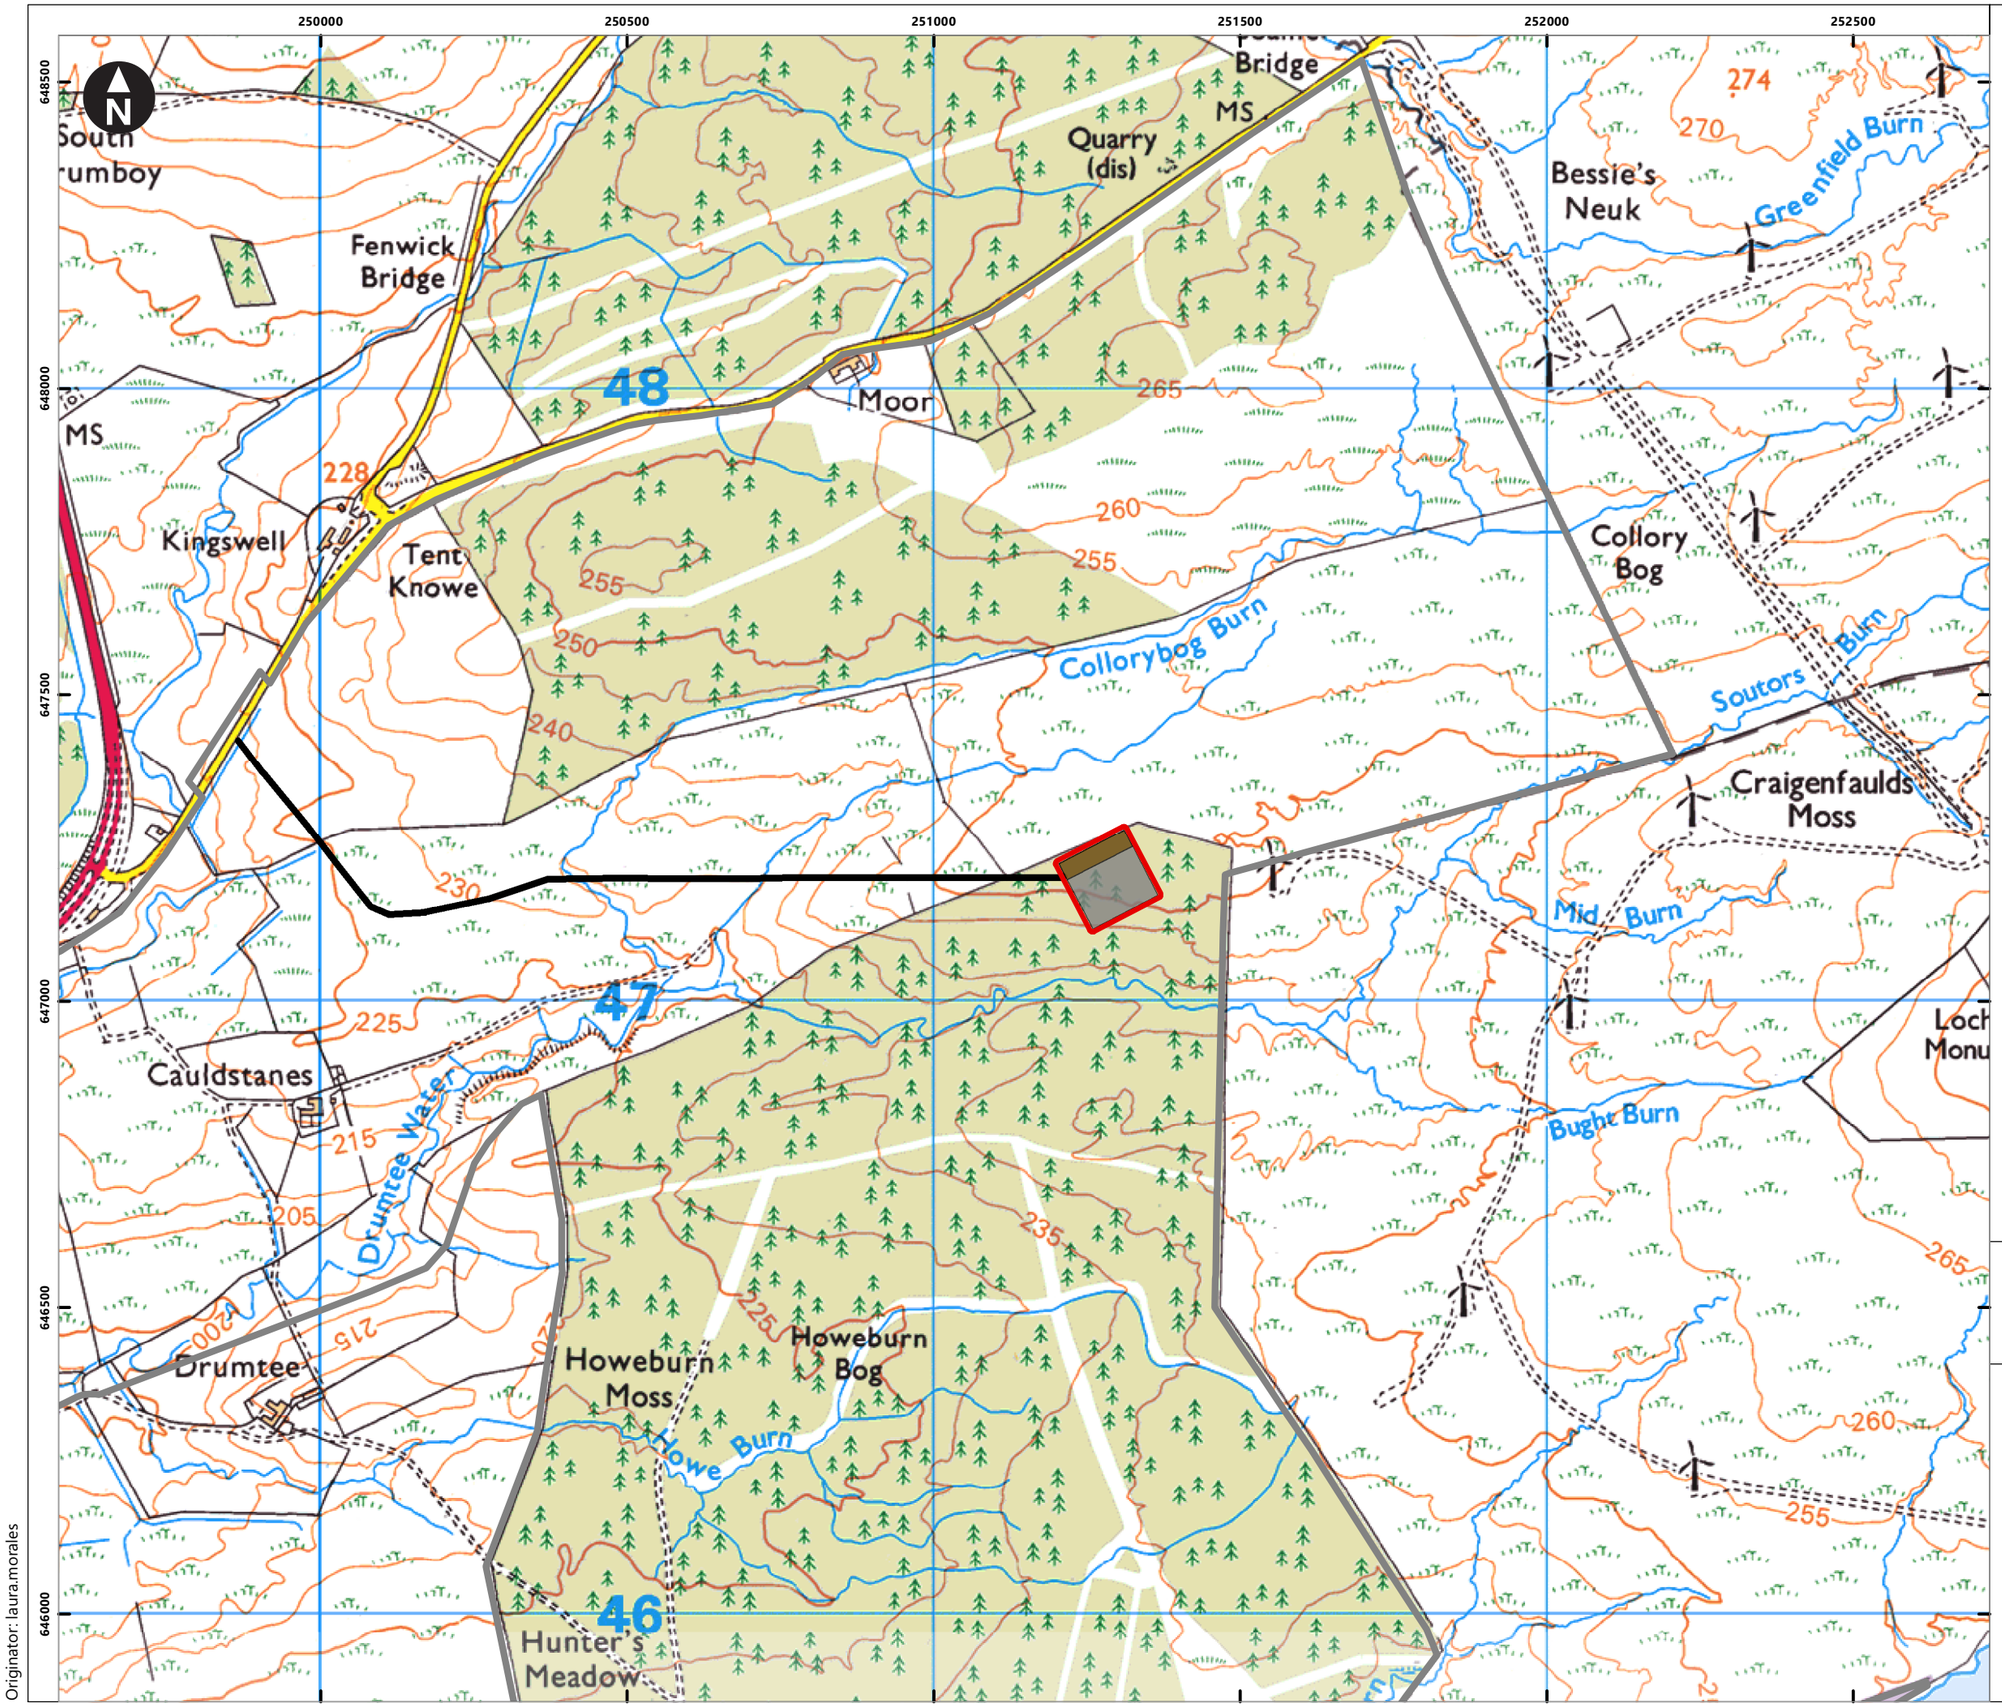

Key

- Link/Haul Road (S36)
- Hydrogen Developement Area
- Extent of Project Landholding
- Electrolyser Laydown Area
- Electrolyser

0 200 400 600 m

Scale at A3: 1:10,000

© Crown Copyright. All rights reserved. Licence number AL100001776.

SCOTTISHPOWER RENEWABLES

Land Adjacent to Whitelee Windfarm - Solar PV, Green Hydrogen Production and Battery Storage Facilities

Figure 1.1
Green Hydrogen Production Facility Location Plan

April 2021

Originator: laura.morales

43122-WOOD- Figure 1.1